

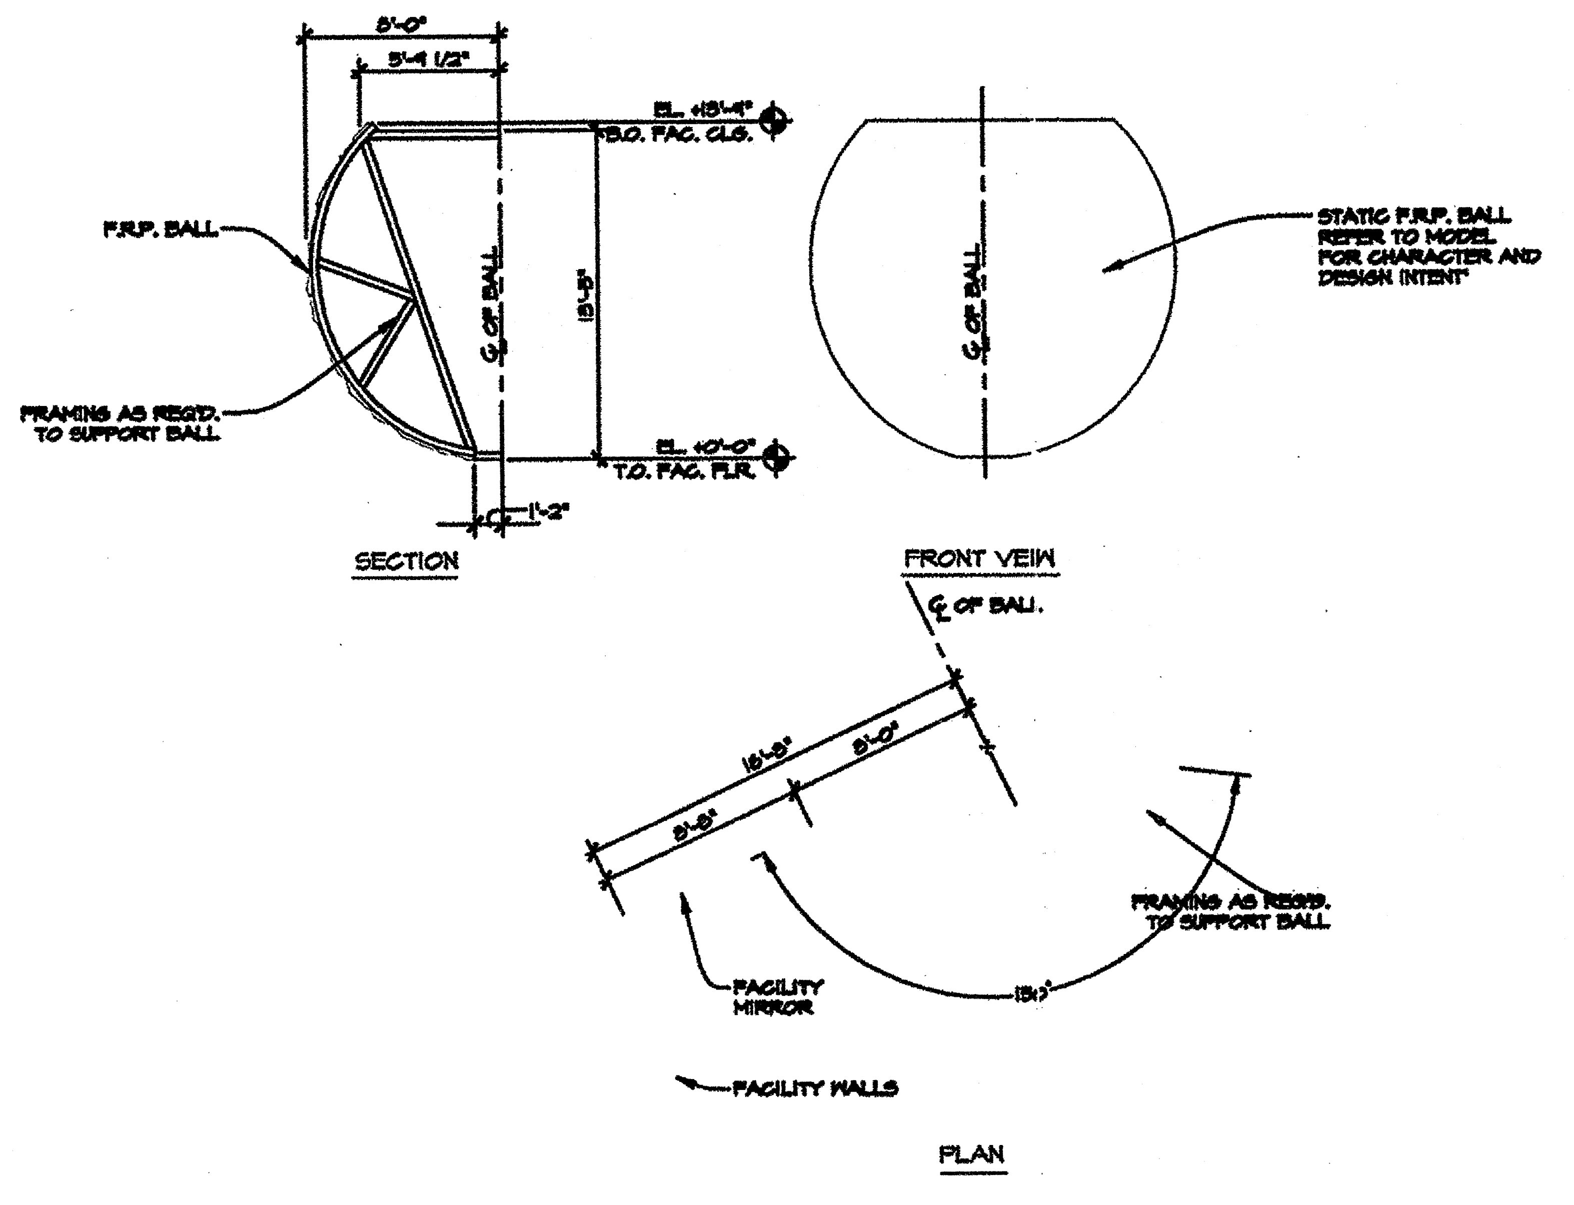


DETAIL: SCENE 13 STATIC "ROLLING BALL" (DF/01 13-01) 1
1/4"=1'-0" D-13-01 D-13-02

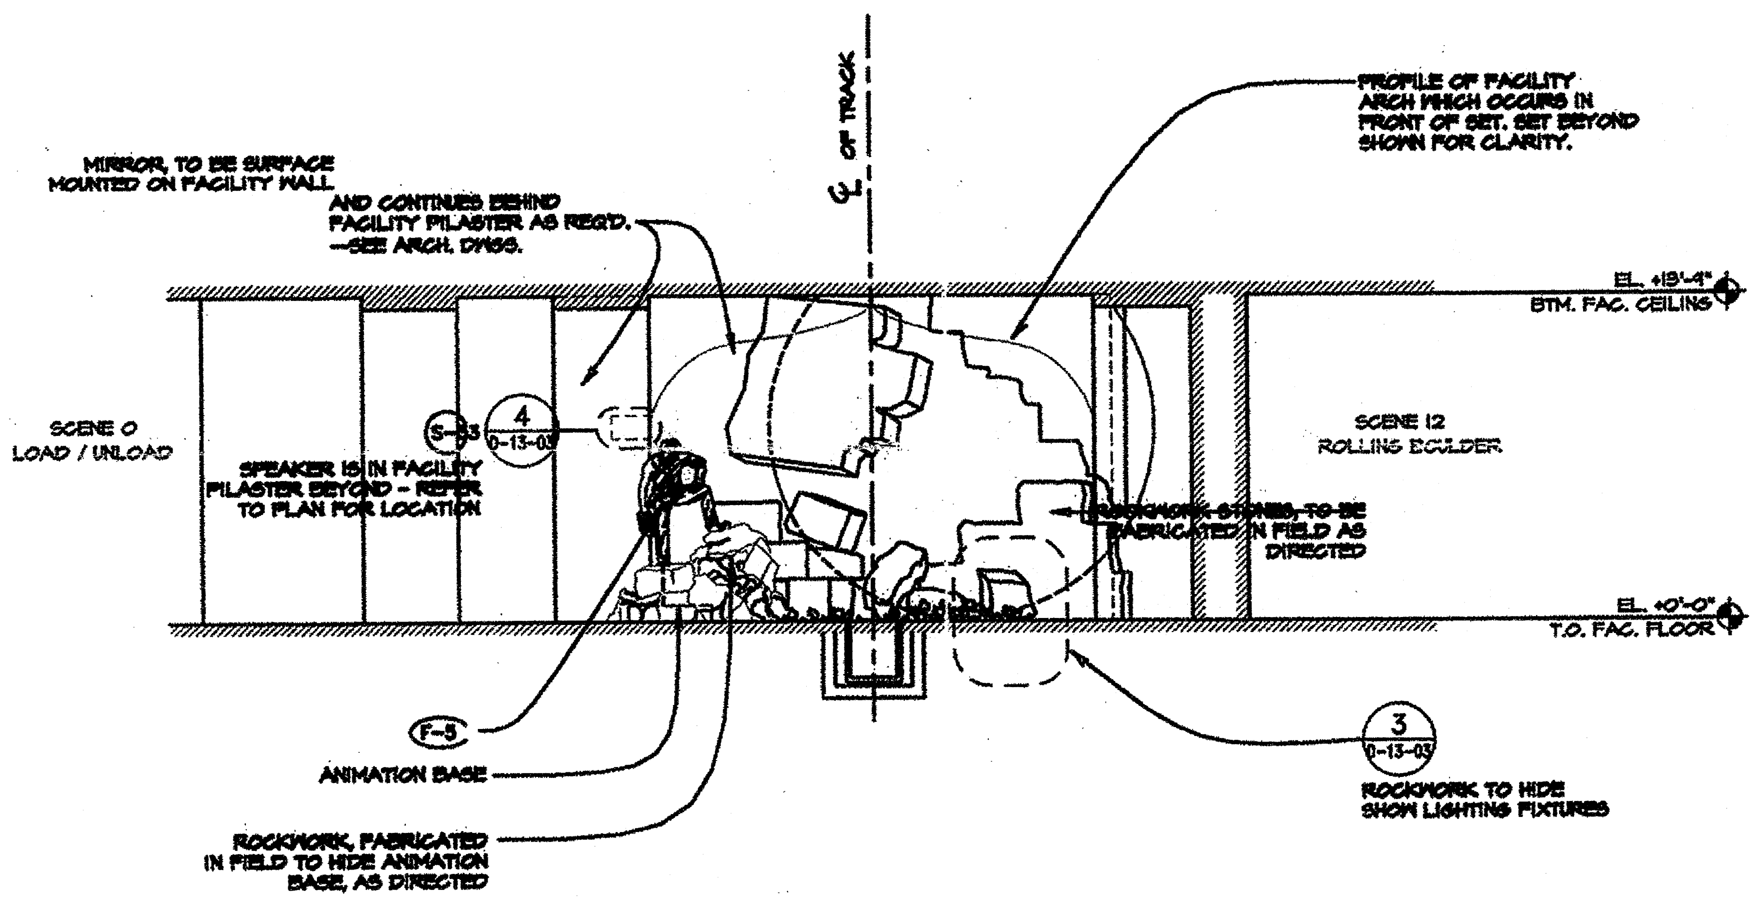

SECTION/ELEVATION SCENE 13 BACK TO BASE B
1/4"=1'-0" D-13-01 D-13-02

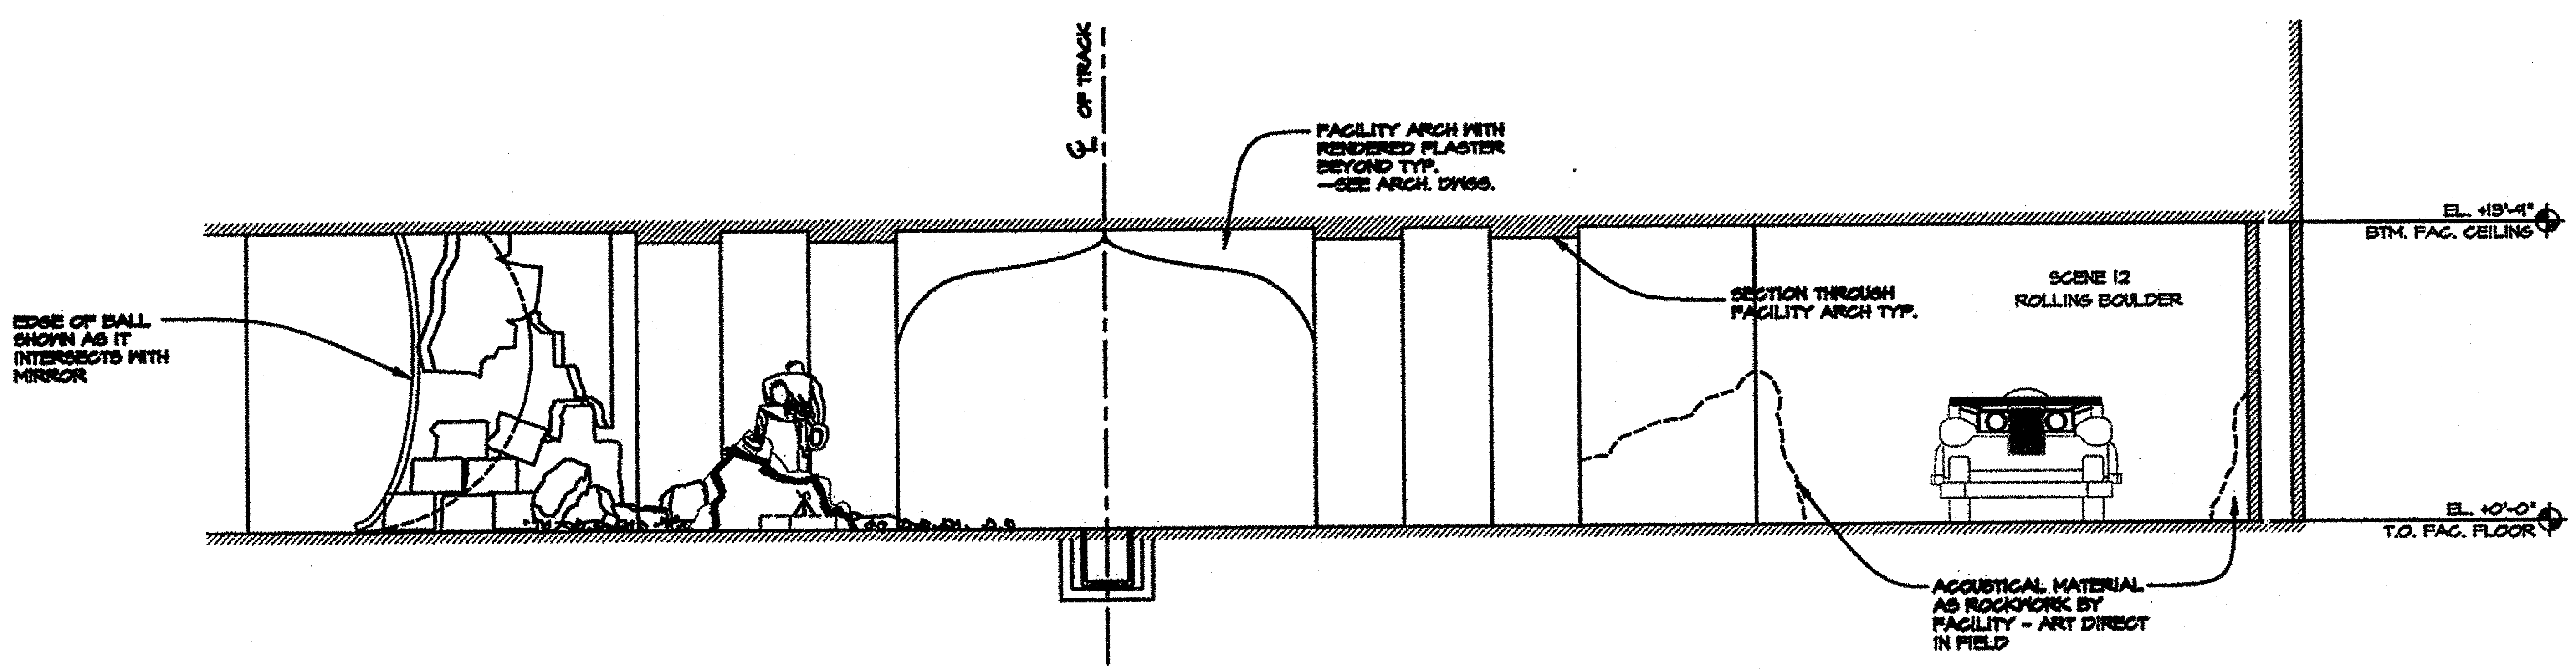

SECTION/ELEVATION SCENE 13 BACK TO BASE A
1/4"=1'-0" D-13-01 D-13-02

GENERAL NOTES:

- SHOW SET DRAWINGS SERVE AS A COORDINATION TOOL DESCRIBING THE FORM AND DESIGN OF THE SHOW. FINAL FINISH AND CHARACTER IS DETERMINED BY THE ART DIRECTOR.
- REFER TO MODEL AND ILLUSTRATIONS FOR GENERAL ART DIRECTION AND INTENT (CHARACTER AND THEMING).
- REFER TO FACILITY DRAWINGS FOR CURRENT STRUCTURAL AND ARCHITECTURAL INFORMATION.

ISSUE NO.	APPR. BY	DATE	DESCRIPTION OF REVISIONS
9			
8			
7			
6			
5			
4			
3			
2		12/10/93	FACILITY COMPLETION PACKAGE
1		9/24/93	95% RELEASE FOR PRODUCTION
ISSUE NO.	APPR. BY	DATE	ISSUED FOR

NOTICES:

CONTRACTOR SHALL VERIFY ALL CONDITIONS ON JOB SITE & NOTIFY THE THE PROJECT ENGINEER OF ANY VARIATIONS FROM DIMENSIONS SHOWN ON THESE DRAWINGS BEFORE PROCEEDING WITH ANY CONSTRUCTION.

KEY PERSONS AND APPROVALS

PROJECT MANAGER: DAVID TODD	DRAWN: S. ZUBER
FACILITY DESIGN MANAGER: VAL USLE	CHECKED:
PROJECT SHOW PRODUCER: SUSAN BONDS	APPROVED:
PROJECT SHOW SET DESIGNER: DAVID EDMINSTER	DATE: 9/29/93
E.F. NO.: D-13-02	

Walt Disney Imagineering
1401 Flower Street
Glendale, CA 91221-5020
(818) 544-6500

PROJECT DESIGNED FOR:
Disneyland®
ANAHEIM, CALIFORNIA

PROJECT AREA: ADVENTURELAND
UNIT NAME: INDIANA JONES EXPEDITIONS
W.B.S. NO.:
SHEET TITLE: SCENE 13 SECTION ELEVATIONS
PHASE: CD
PROJECT CODE NUMBER:
DRAWING NO.: D-13-02
REVISION NO.: △

NAME: P:\SHARED\INDY\AF\DD\WP\SC13\D-13-02.DWG DATE: DEC 08, 1993 TIME: 4:45 PM